Thin Stone Over Rigid Insulation on CMU Wall at Vented Eave Detail
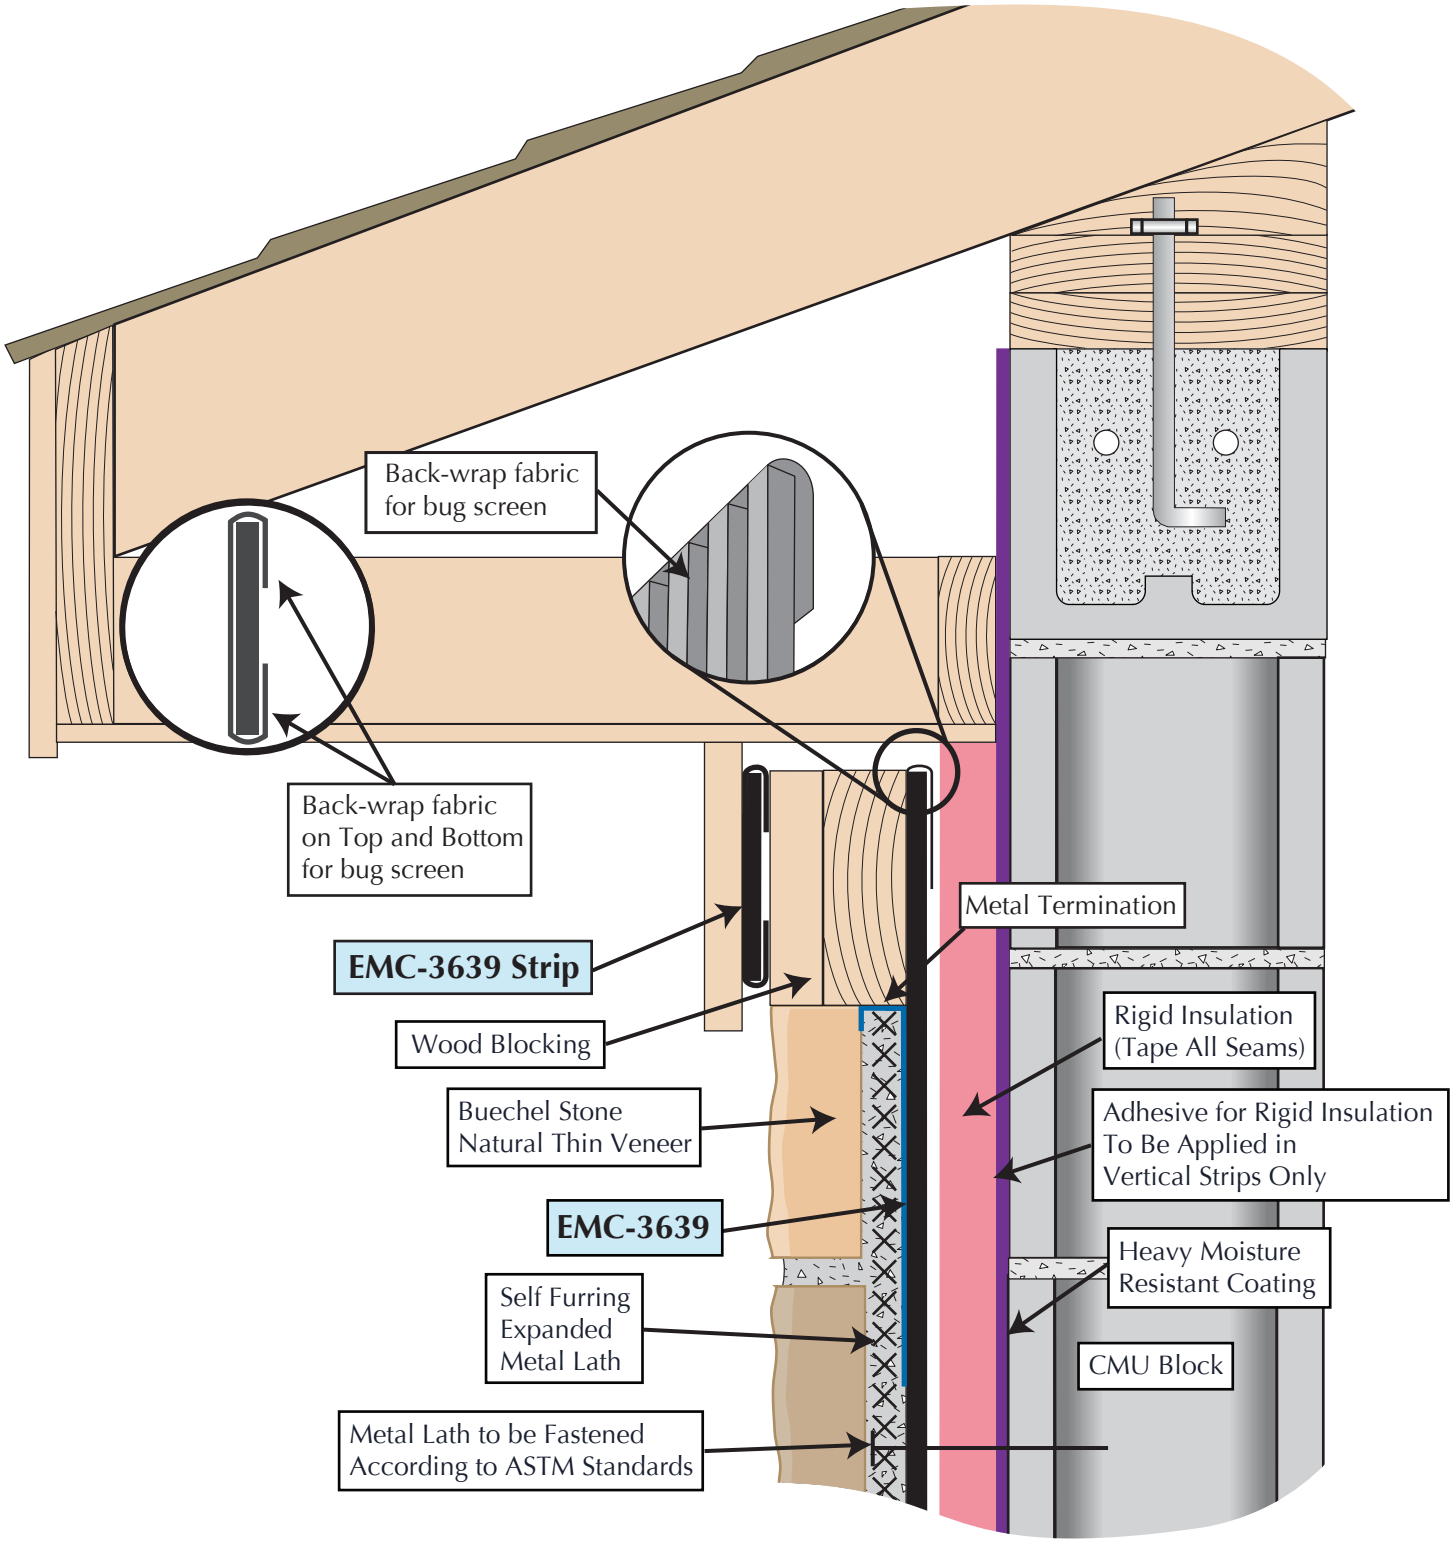
EMC-3639