Cladding to Buechel Stone Thin Veneer Installation

EMC-3639
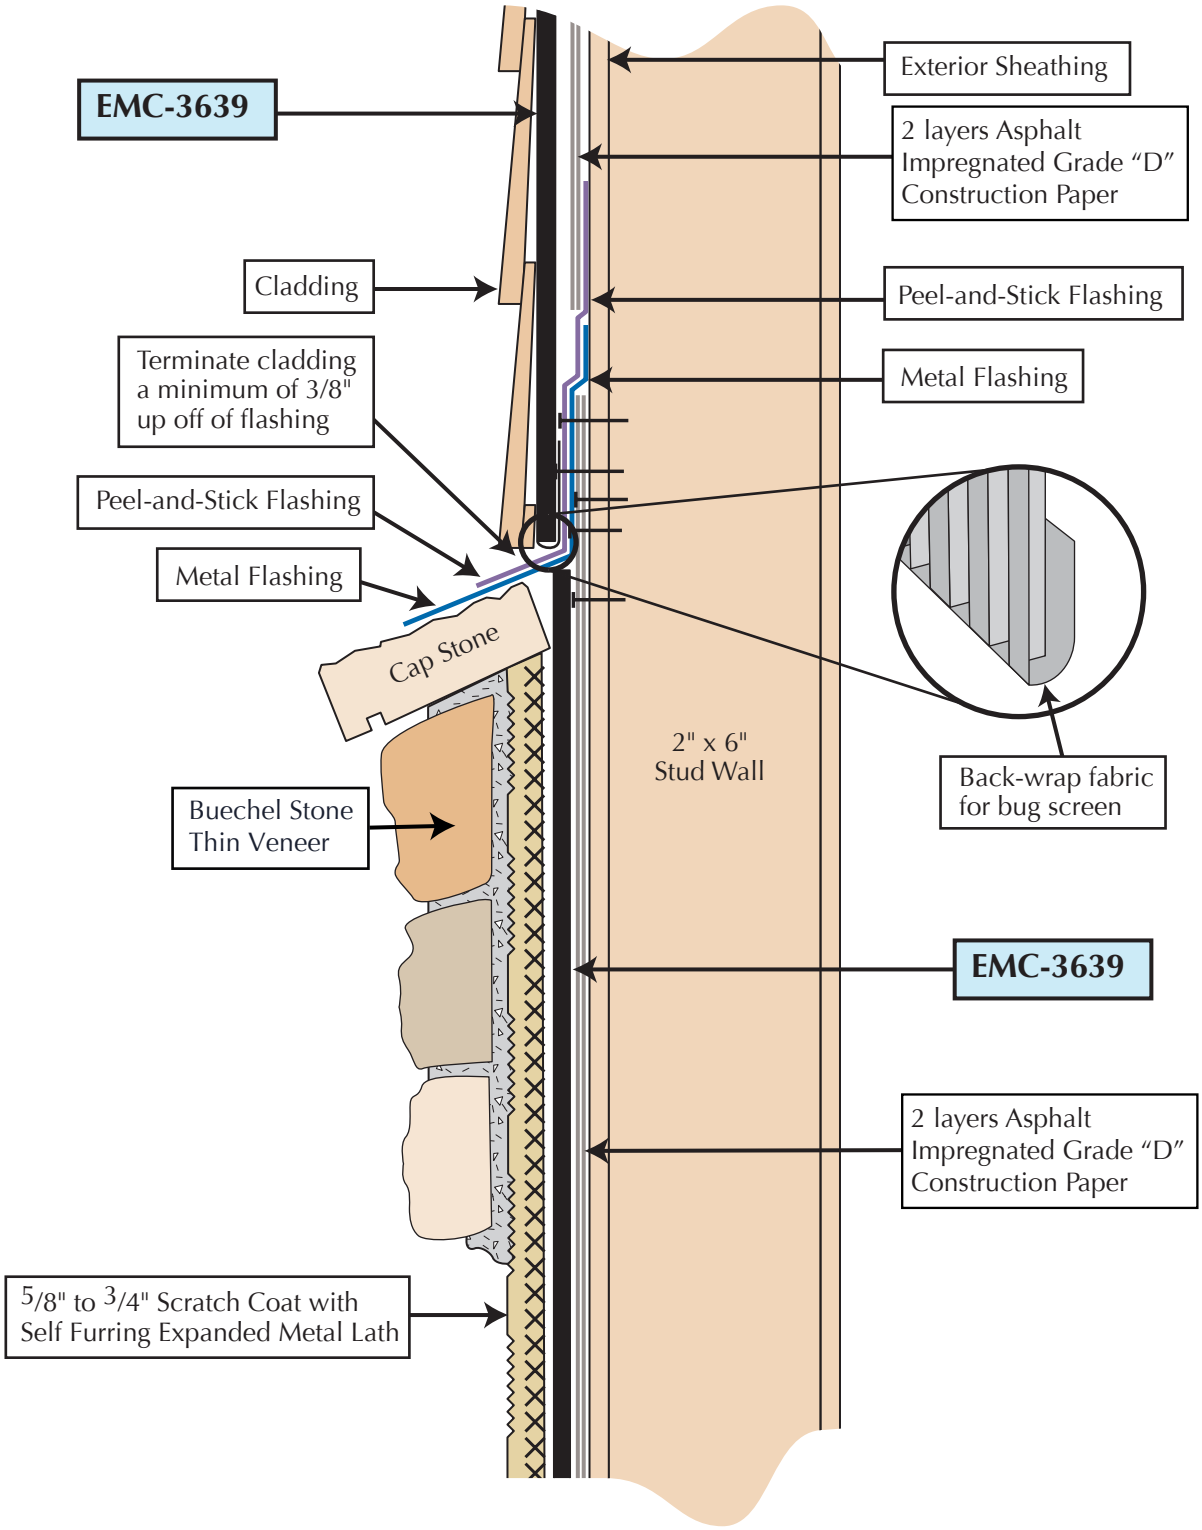
Side View